


DESVÍO PISTA ESQUERDA P PISTA DIREITA - OAE - KM 1+700 - GO-070

Plan view of the road alignment showing the left-to-right lane shift. The road is shown in grey with a green center. The alignment starts at 'INÍCIO' and ends at 'FINAL'. Key points include PC (Point of Curvature), PT (Point of Tangency), and C1, C2, C3 (curve points). A scale bar indicates 0, 1000, 2000 meters. A north arrow is in the top right corner.

Nº	DEFLEXÃO/ AZIMUTE	LC (m)	TT (m)	TL (m)	TC (m)	R (m)	D/L (m)	AC	TE-PC	ET-PT	PONTO	PI	TE-PC	ET-PT
L1	345° 01' 20.58"	-	-	-	-	-	45,507	-	0+0,000	2+5,507	N E	-	8159165,2880 677064,0763	8159209,2488 677052,3155
C1	-	-	0,806	-	-	50,000	17,839	020° 26' 31,71"	2+5,507	3+3,346	N E	8159217,9579 677049,9855	8159209,2488 677052,3155	8159225,3048 677044,7605
L2	324° 34' 48.87"	-	-	-	-	-	32,304	-	3+3,346	4+15,650	N E	-	8159225,3048 677044,7605	8159251,6303 677026,0384
C2	-	-	0,453	-	-	50,000	13,417	015° 22' 30,57"	4+15,650	5+9,067	N E	8159257,1304 677022,1268	8159251,6303 677026,0384	8159261,3966 677016,8969
L3	309° 12' 18.30"	-	-	-	-	-	76,889	-	5+9,067	9+5,756	N E	-	8159261,3966 677016,8969	8159309,8715 676957,4715
C3	-	-	0,140	-	-	20,000	4,727	013° 32' 35,50"	9+5,756	9+10,484	N E	8159311,3726 676955,6313	8159309,8715 676957,4715	8159313,2629 676954,1938
L4	322° 44' 53.80"	-	-	-	-	-	1,985	-	9+10,484	9+12,469	N E	-	8159313,2629 676954,1938	8159314,8431 676952,9921

ELEMENTOS GEOMÉTRICOS - ALINHAMENTO - 01														
Nº	DEFLEXÃO/ AZIMUTE	LC (m)	TT (m)	TL (m)	TC (m)	R (m)	D/L (m)	AC	TE-PC	ET-PT	PONTO	PI	TE-PC	ET-PT
L1	345° 01' 20.58"	-	-	-	-	-	45,507	-	0+0,000	2+5,507	N E	-	8159165,2880 677064,0763	8159209,2488 677052,3148
C1	-	-	0,806	-	-	50,000	17,839	020° 26' 31.71"	2+5,507	3+3,346	N E	8159217,9579 677049,9855	8159229,2488 677052,3155	8159225,3048 677044,7605
L2	324° 34' 48.87"	-	-	-	-	-	32,304	-	3+3,346	4+15,650	N E	-	8159225,3048 677044,7605	8159251,6303 677026,0384
C2	-	-	0,453	-	-	50,000	13,417	015° 22' 30.57"	4+15,650	5+9,067	N E	8159257,1304 677022,1268	8159251,6303 677026,0384	8159261,3966 677016,8969
L3	309° 12' 18.30"	-	-	-	-	-	76,689	-	5+9,067	9+5,756	N E	-	8159261,3966 677016,8969	8159309,8715 677057,4715
C3	-	-	0,140	-	-	20,000	4,727	013° 32' 35.50"	9+5,756	9+10,484	N E	8159311,3726 676955,6313	8159309,8715 676957,4715	8159313,2629 676954,1938
L4	322° 44' 53.80"	-	-	-	-	-	1,985	-	9+10,484	9+12,469	N E	-	8159313,2629 676954,1938	8159314,8431 676952,9921

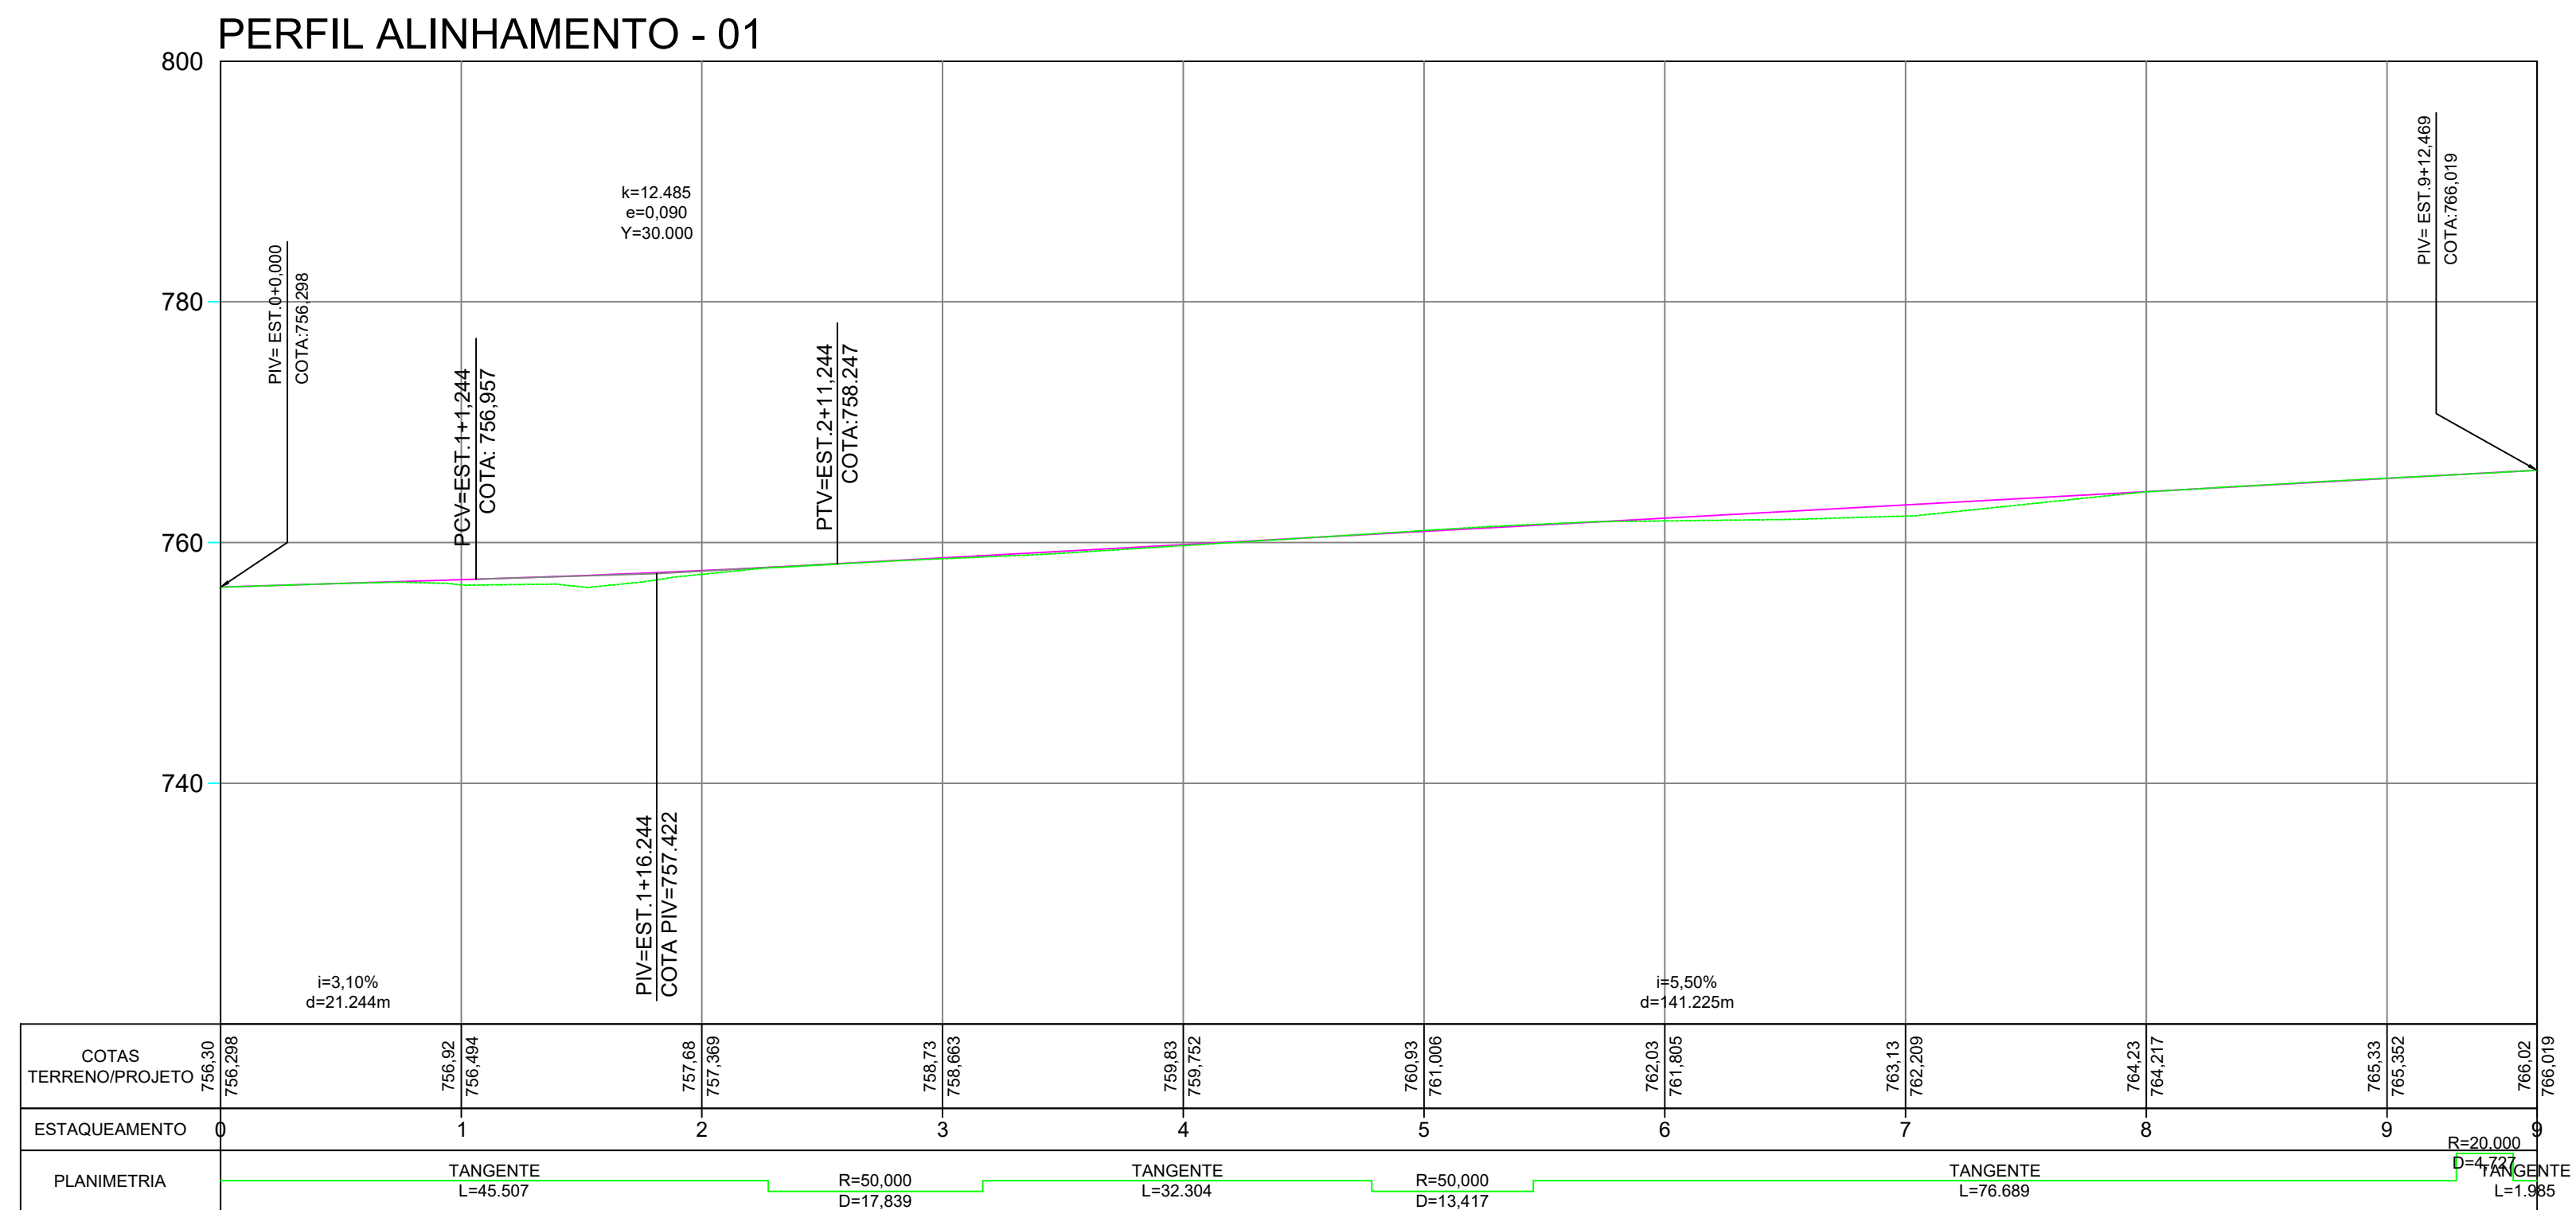

NOTAS:										CONSÓRCIO SUPERVISOR ENGEVIA GO	GOINFRA	GOINFRA - Agência Goiana de Infraestrutura e Transportes				
												PROJETO:	PROJETO EXECUTIVO DE TERRAPLENAGEM 1+700 GO-070 - TRECHO: Ent. GO-469 - Ent. BR-060			
												TÍTULO:	PLANTA - PERFIL EST. 0,00 A EST. 9+12,47			
	00	EMIÇÃO INICIAL	XXXXXXXXX2022	ENGFOTO ENGENHARIA												
	Nº	DISCRIMINAÇÃO	DATA	EMITENTE	VERIFICAÇÃO	APROVAÇÃO	CÓDIGO	OBJETO								
	REVISÕES								DOCUMENTOS DE REFERÊNCIA							