

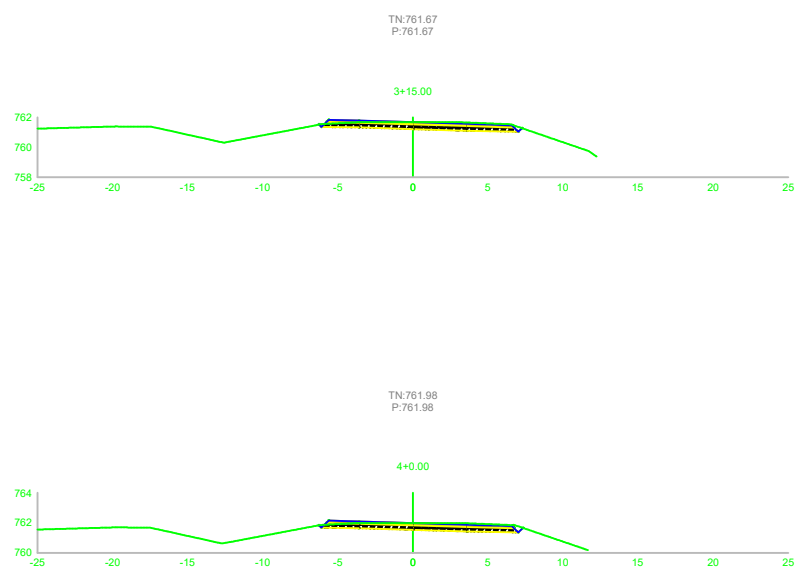
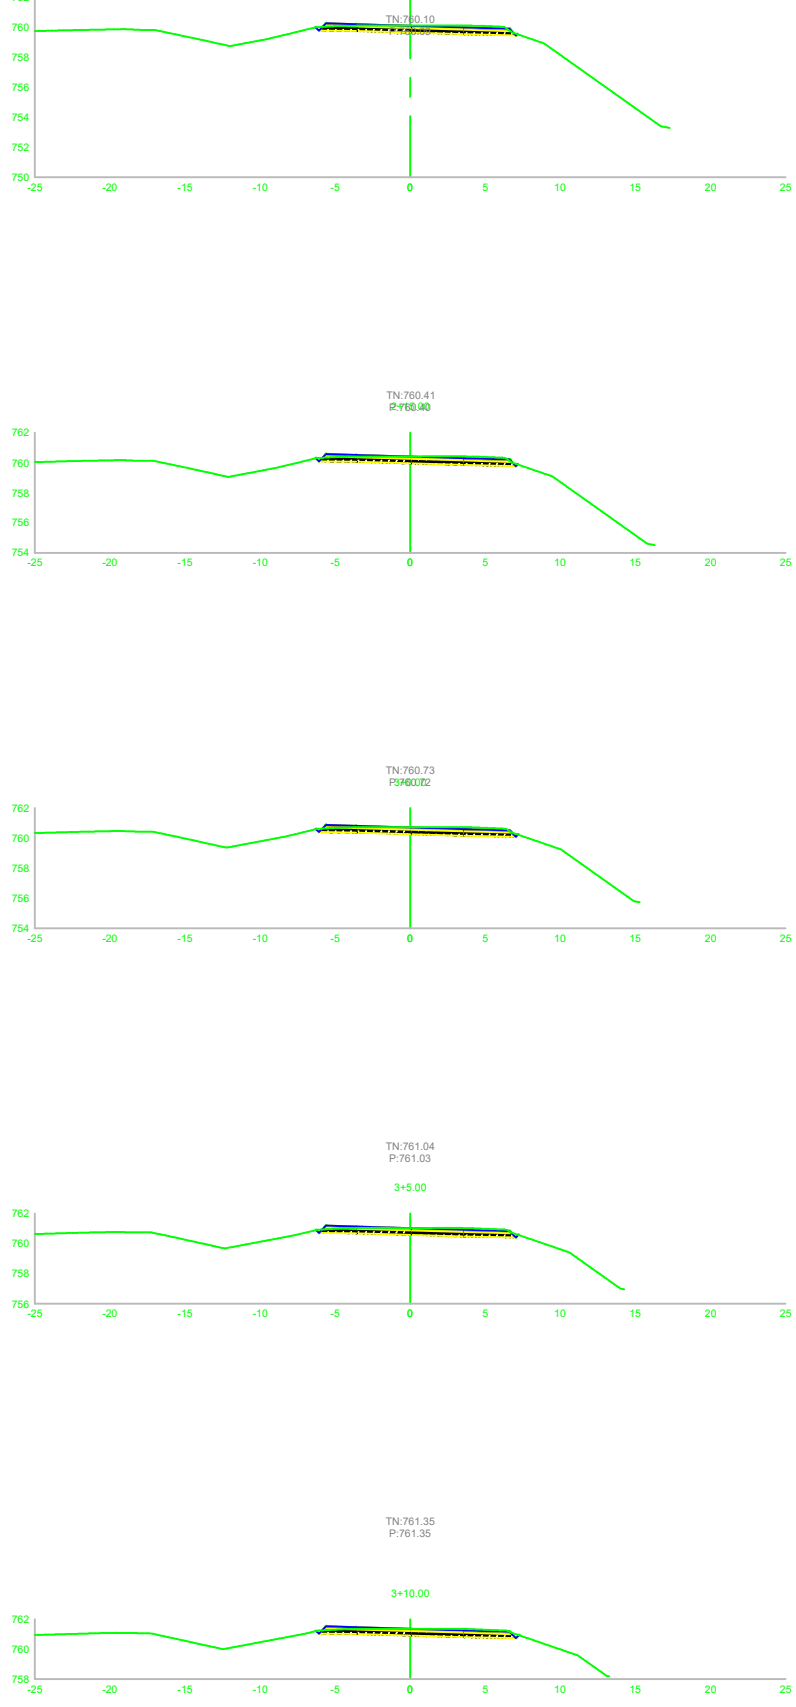
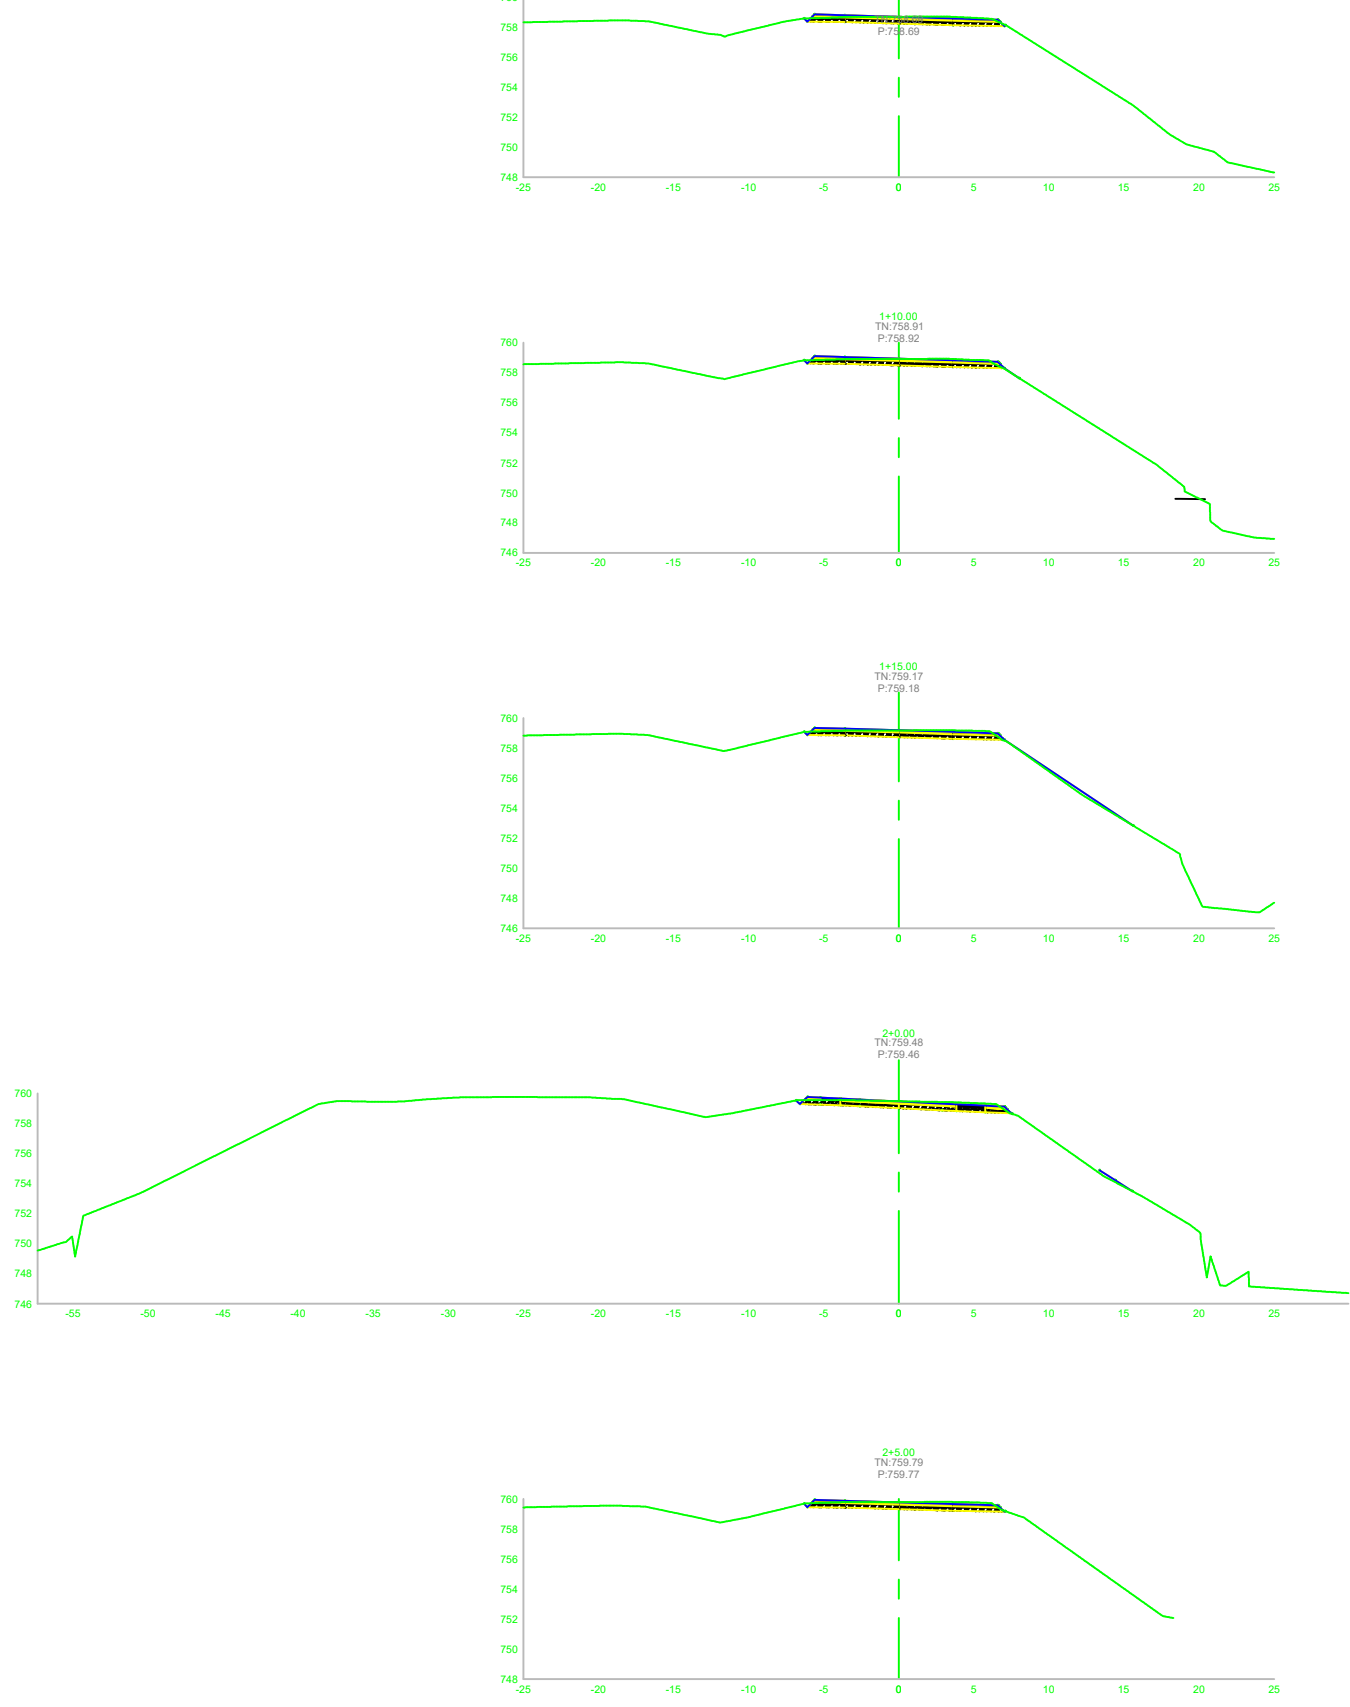


PISTA DIREITA - OAC - KM 1+700 - GO-070

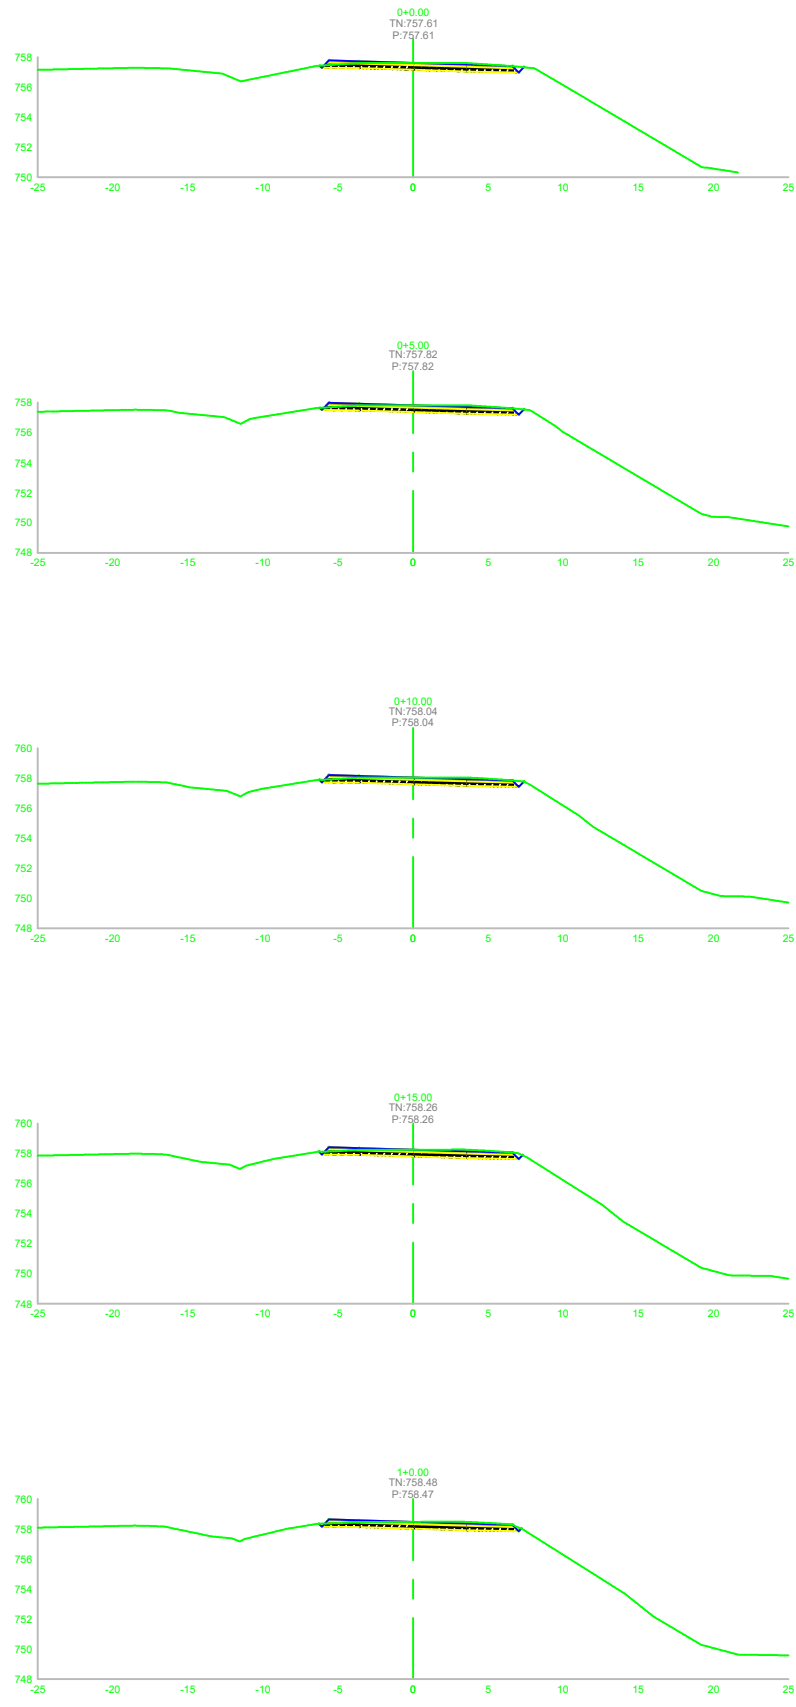

SEÇÃO TÍPICA

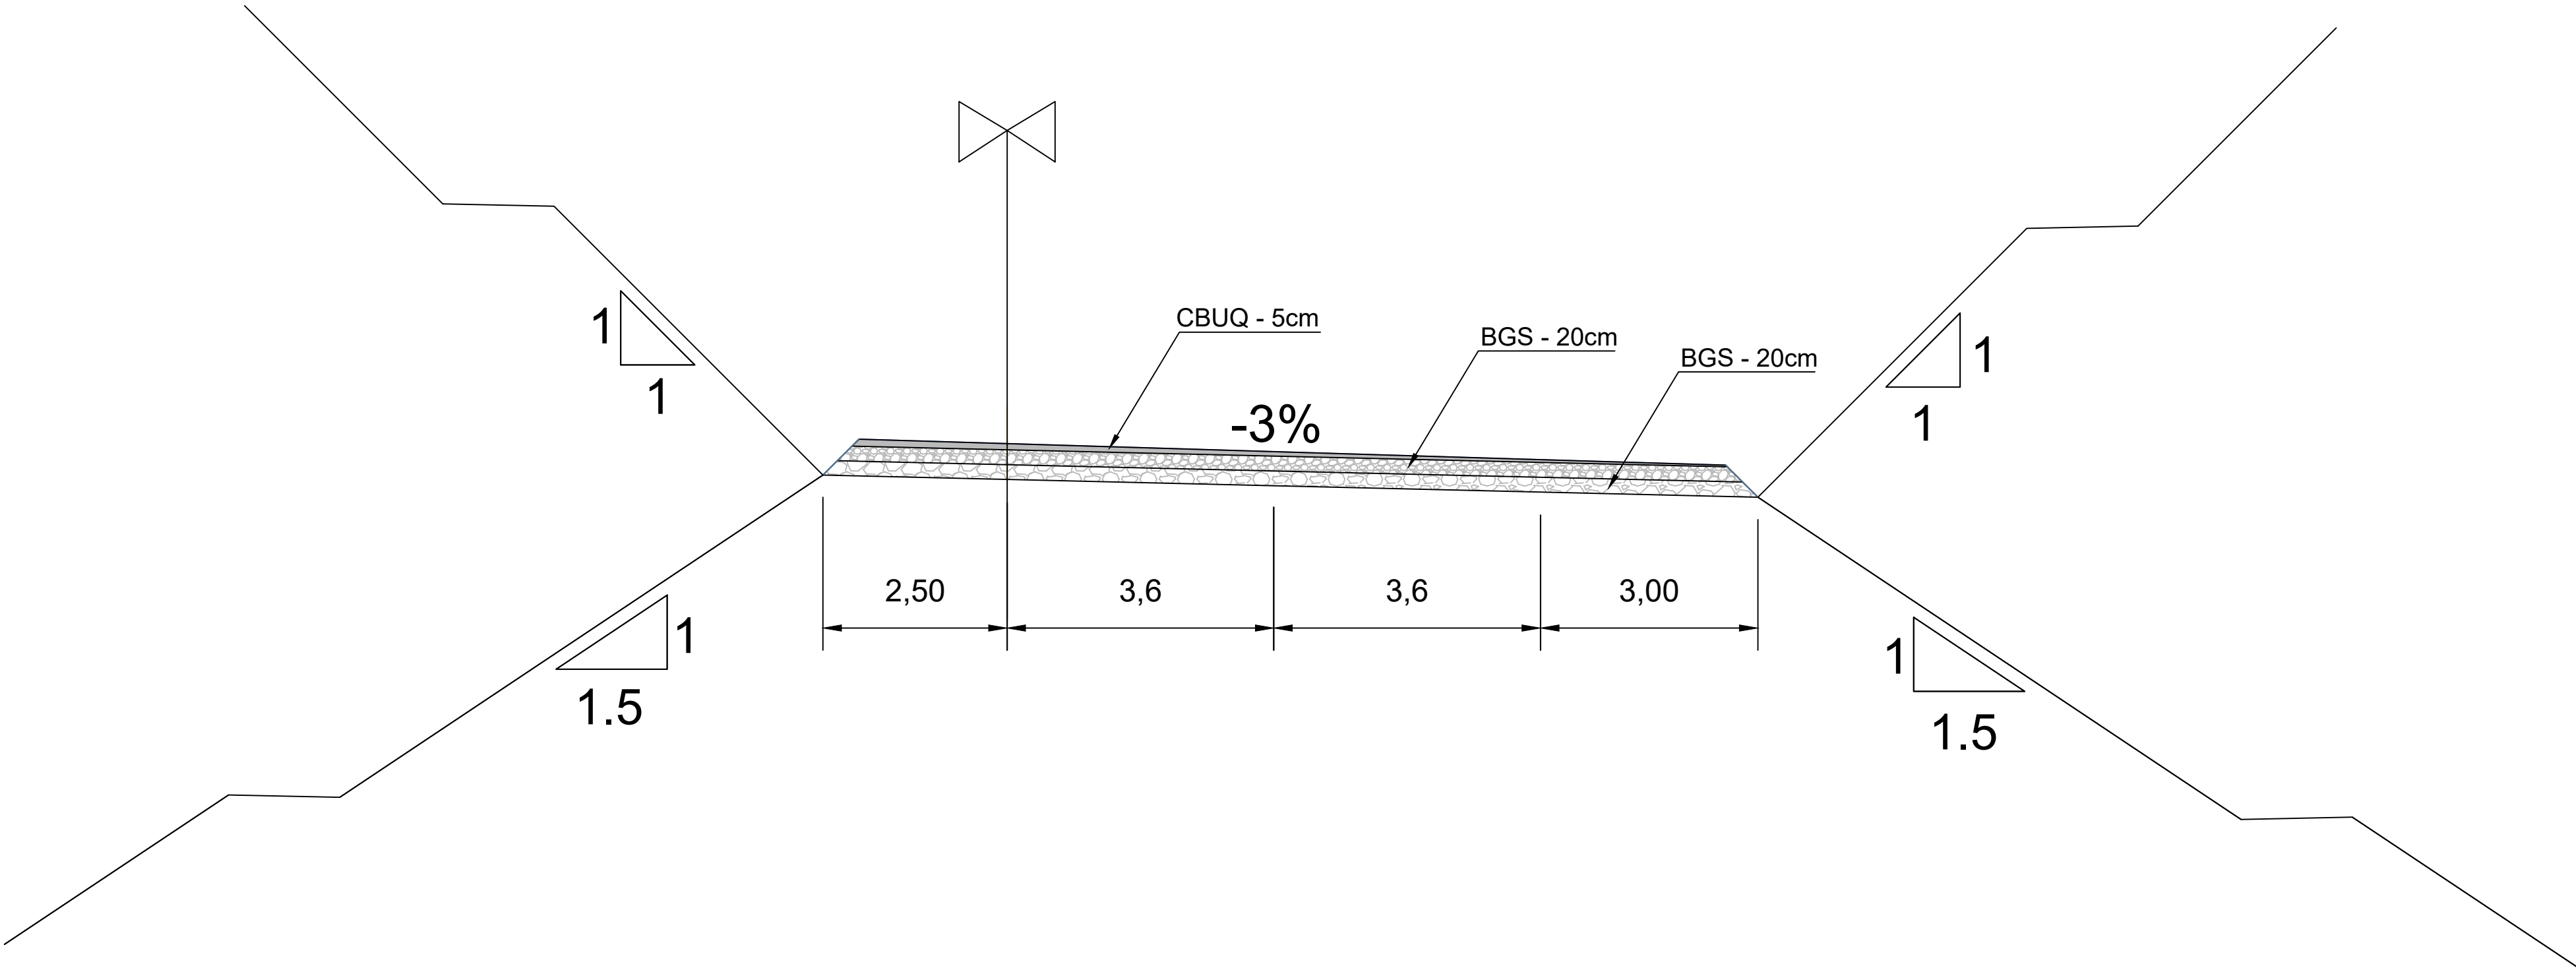

VOLUME TOTAL							
Estaca	Área de Corte (m²)	Área de Aterro (m²)	Volume de Corte (m³)	Volume de Aterro (m³)	Volum. Corte Acum. (m³)	Volum Aterro Acum. (m³)	Volume Líquido (m³)
0+0,00	0,53	0,66	0,00	0,00	0,00	0,00	0,00
0+5,00	0,52	0,68	2,63	3,36	2,63	3,36	-0,73
0+10,00	0,57	0,67	2,72	3,38	5,35	6,74	-1,39
0+15,00	0,59	0,65	2,89	3,30	8,24	10,04	-1,80
1+0,00	0,56	0,63	2,88	3,20	11,11	13,24	-2,13
1+5,00	0,52	0,63	2,71	3,15	13,82	16,39	-2,57
1+10,00	0,42	0,82	2,35	3,63	16,18	20,02	-3,85
1+15,00	0,56	1,67	2,45	6,23	18,62	26,25	-7,63
2+0,00	0,77	0,87	3,32	6,34	21,95	32,59	-10,65
2+5,00	0,77	0,50	3,85	3,43	25,80	36,02	-10,22
2+10,00	0,73	0,51	3,75	2,52	29,54	38,54	-9,00
2+15,00	0,69	0,51	3,56	2,55	33,10	41,09	-7,99
3+0,00	0,66	0,53	3,38	2,60	36,48	43,69	-7,21
3+5,00	0,63	0,54	3,22	2,67	39,69	46,36	-6,66
3+10,00	0,60	0,57	3,07	2,78	42,77	49,14	-6,37
3+15,00	0,58	0,60	2,94	2,91	45,71	52,05	-6,35
4+0,00	0,63	0,61	3,01	3,02	48,72	55,07	-6,35