



PLANTA VISTA - ESC. 1:250




PLANTA RAMPA - ESC. 1:250

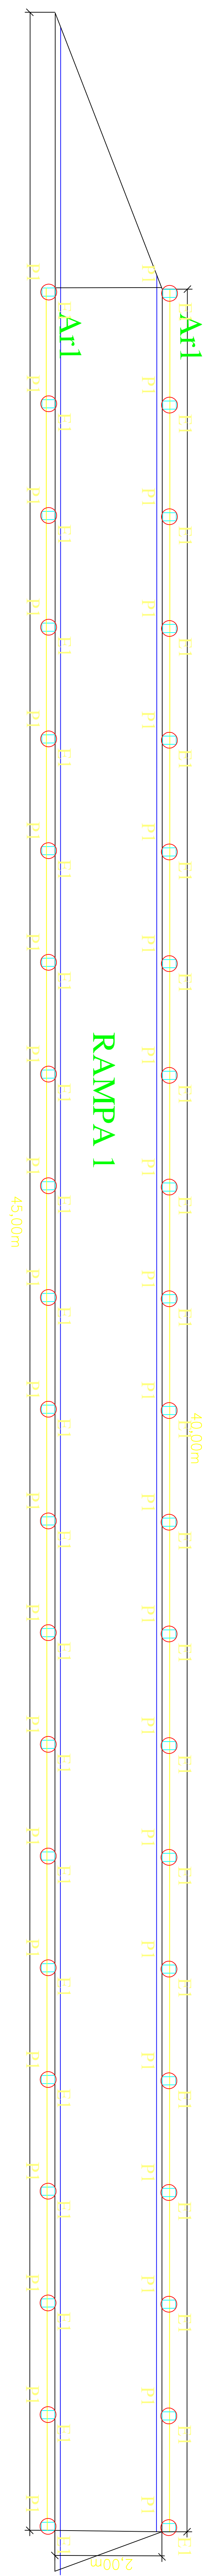


DEGRAUS - ESC. 1:100

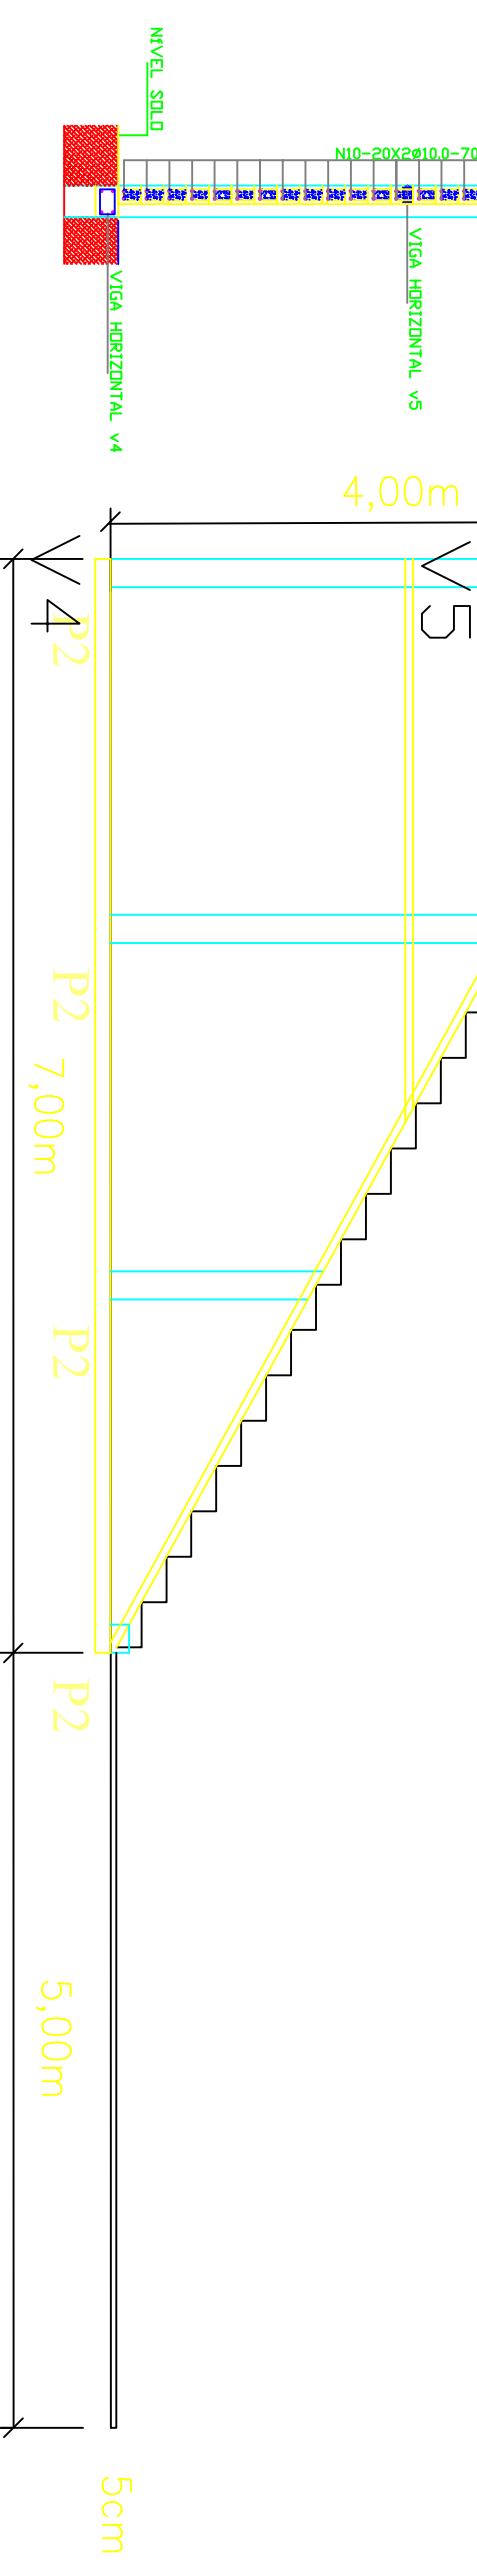


CORTE Ar2

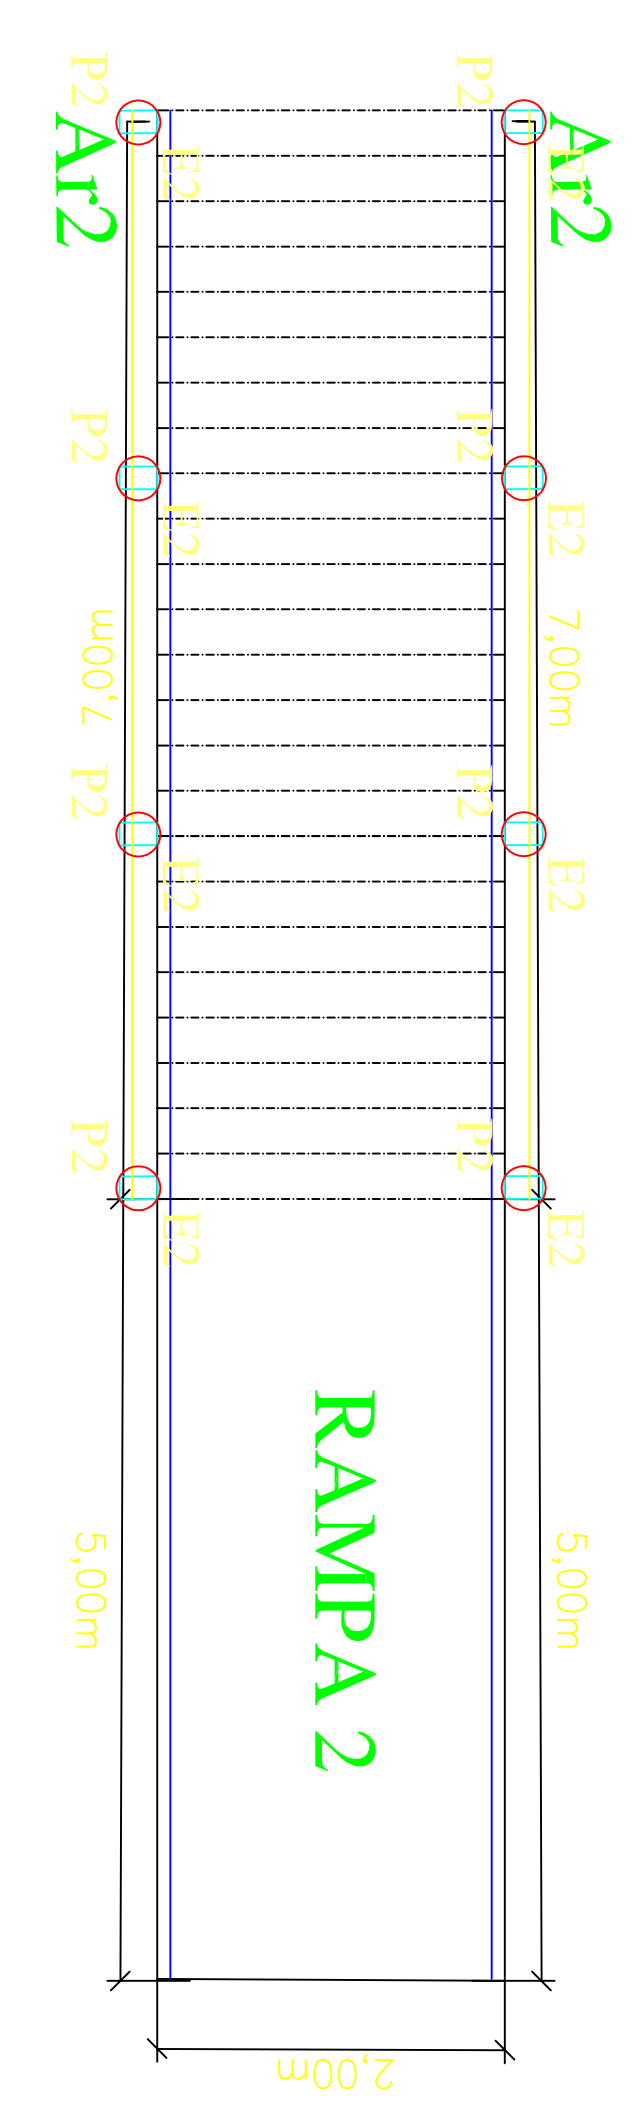


PLANTA RAMPA 2

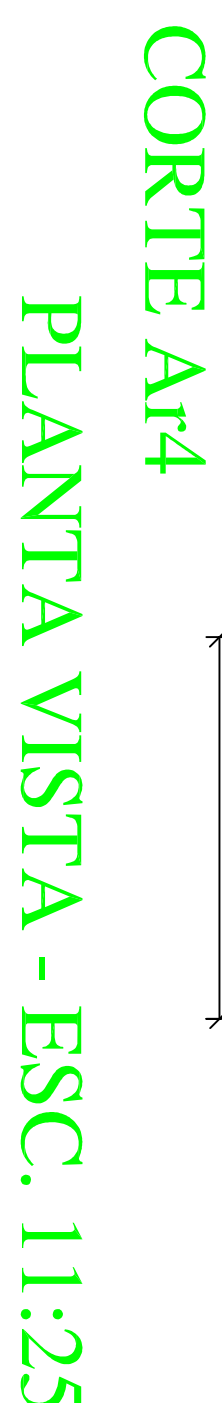


CORTE Ar4

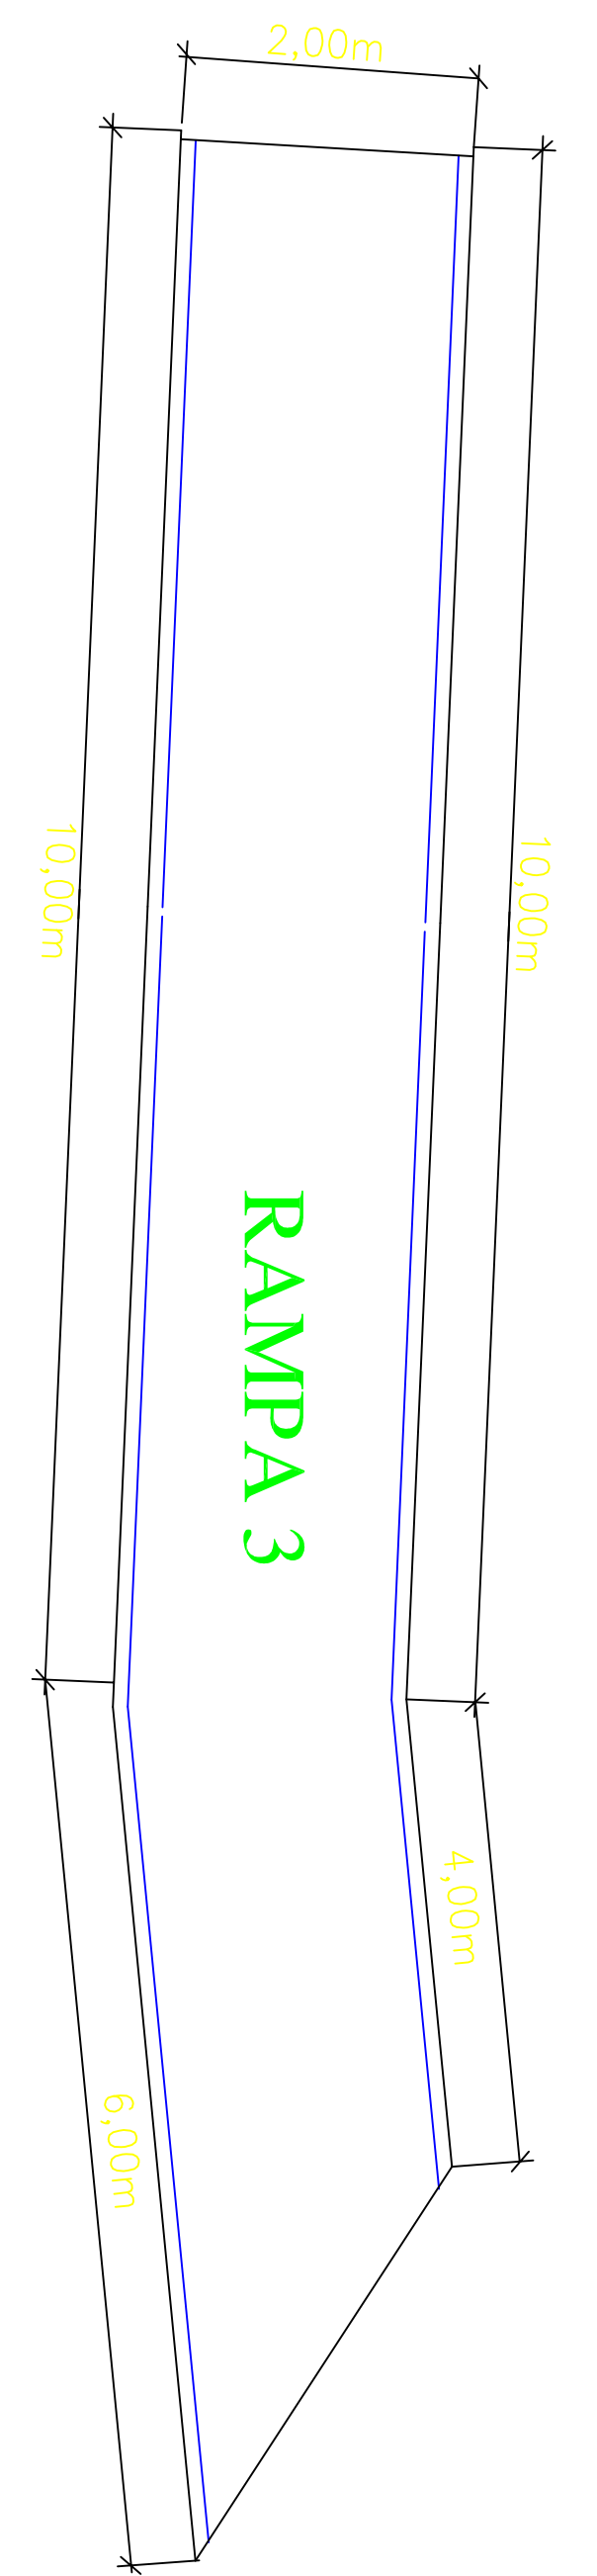


RAMPA 3

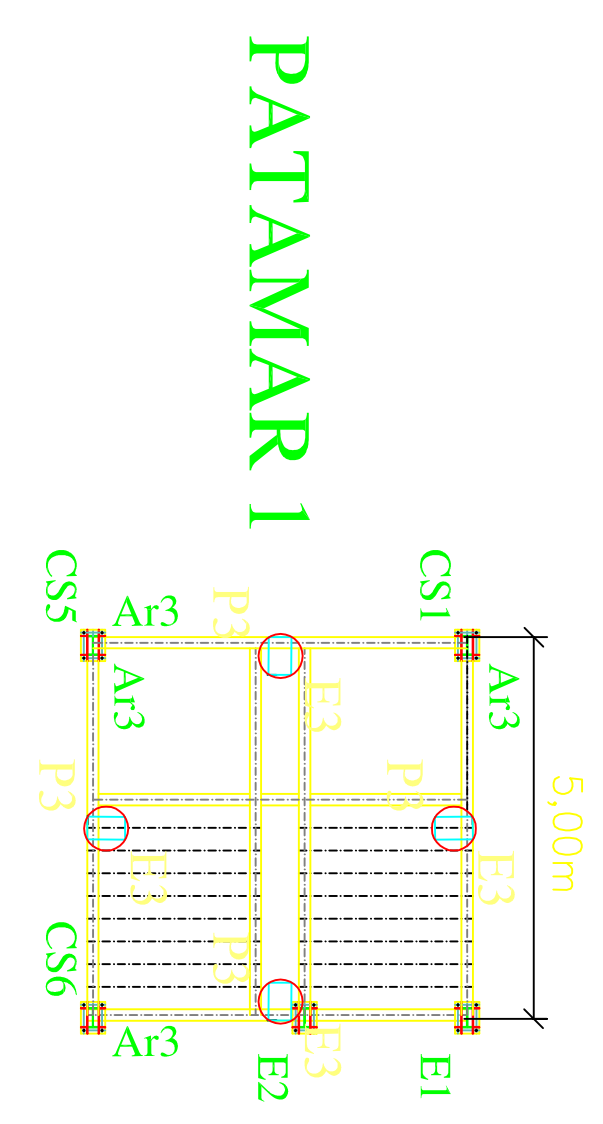


PATAMAR 1

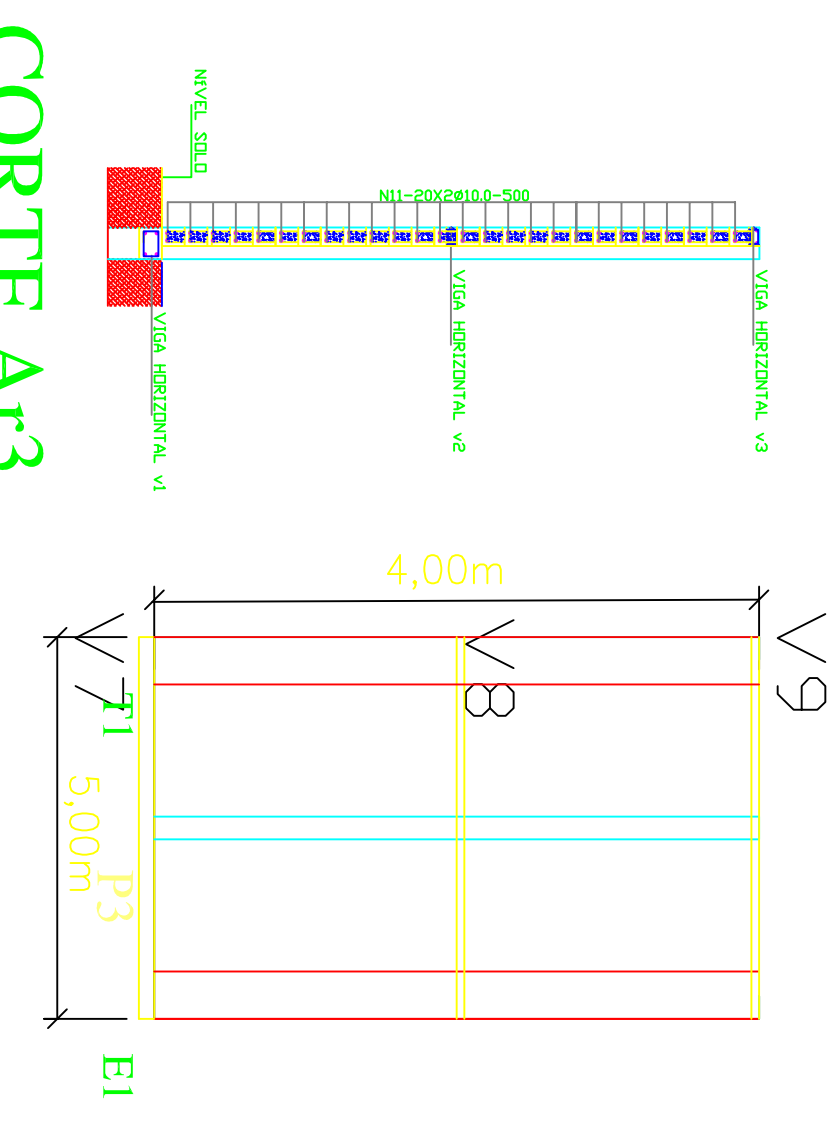


CORTE Ar3

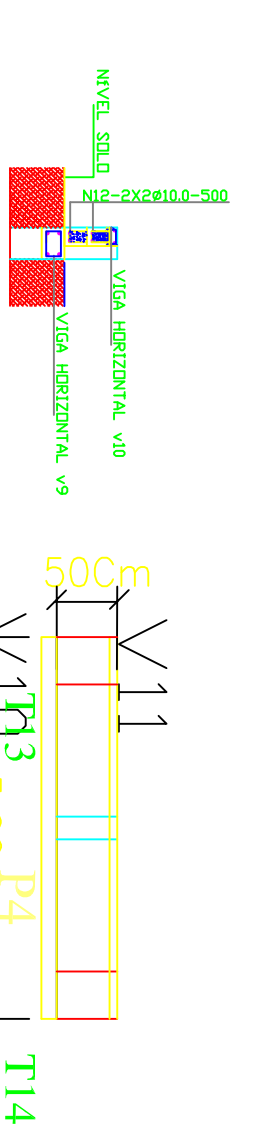

PATAMAR 2

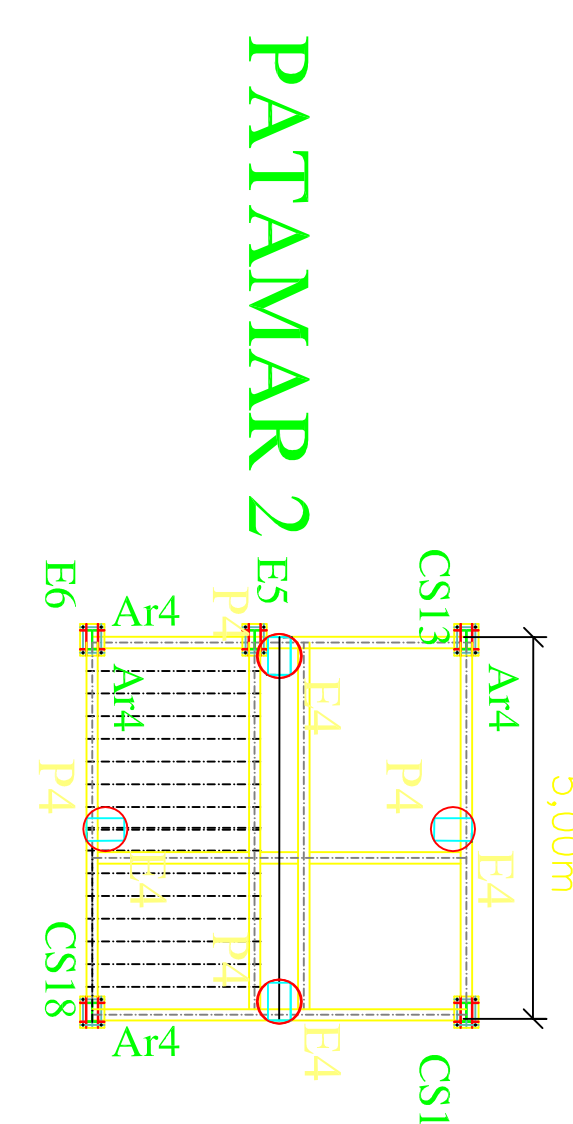

CORTE Ar4

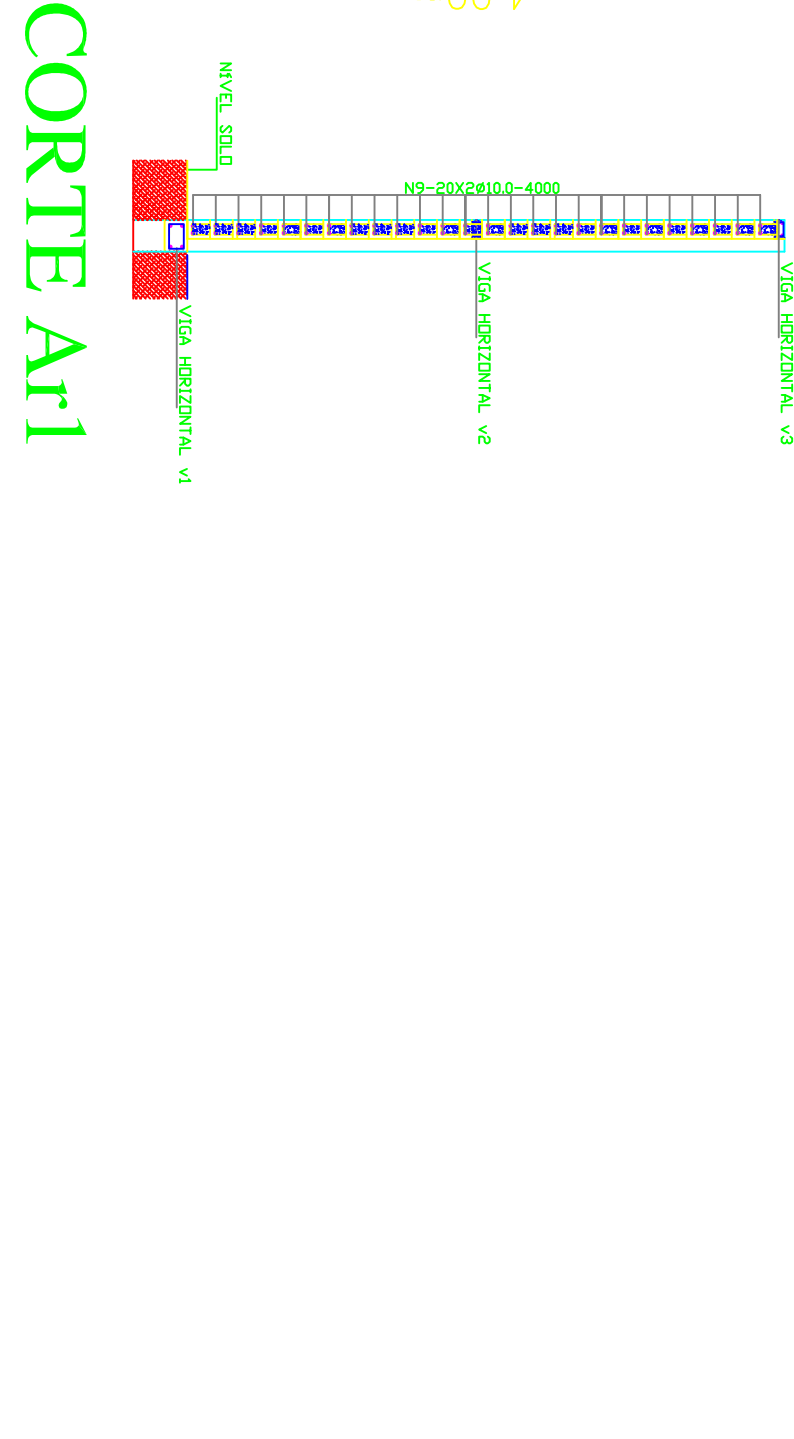

CORTE Ar1

P1 15x25 (X42)	
-------------------	--