



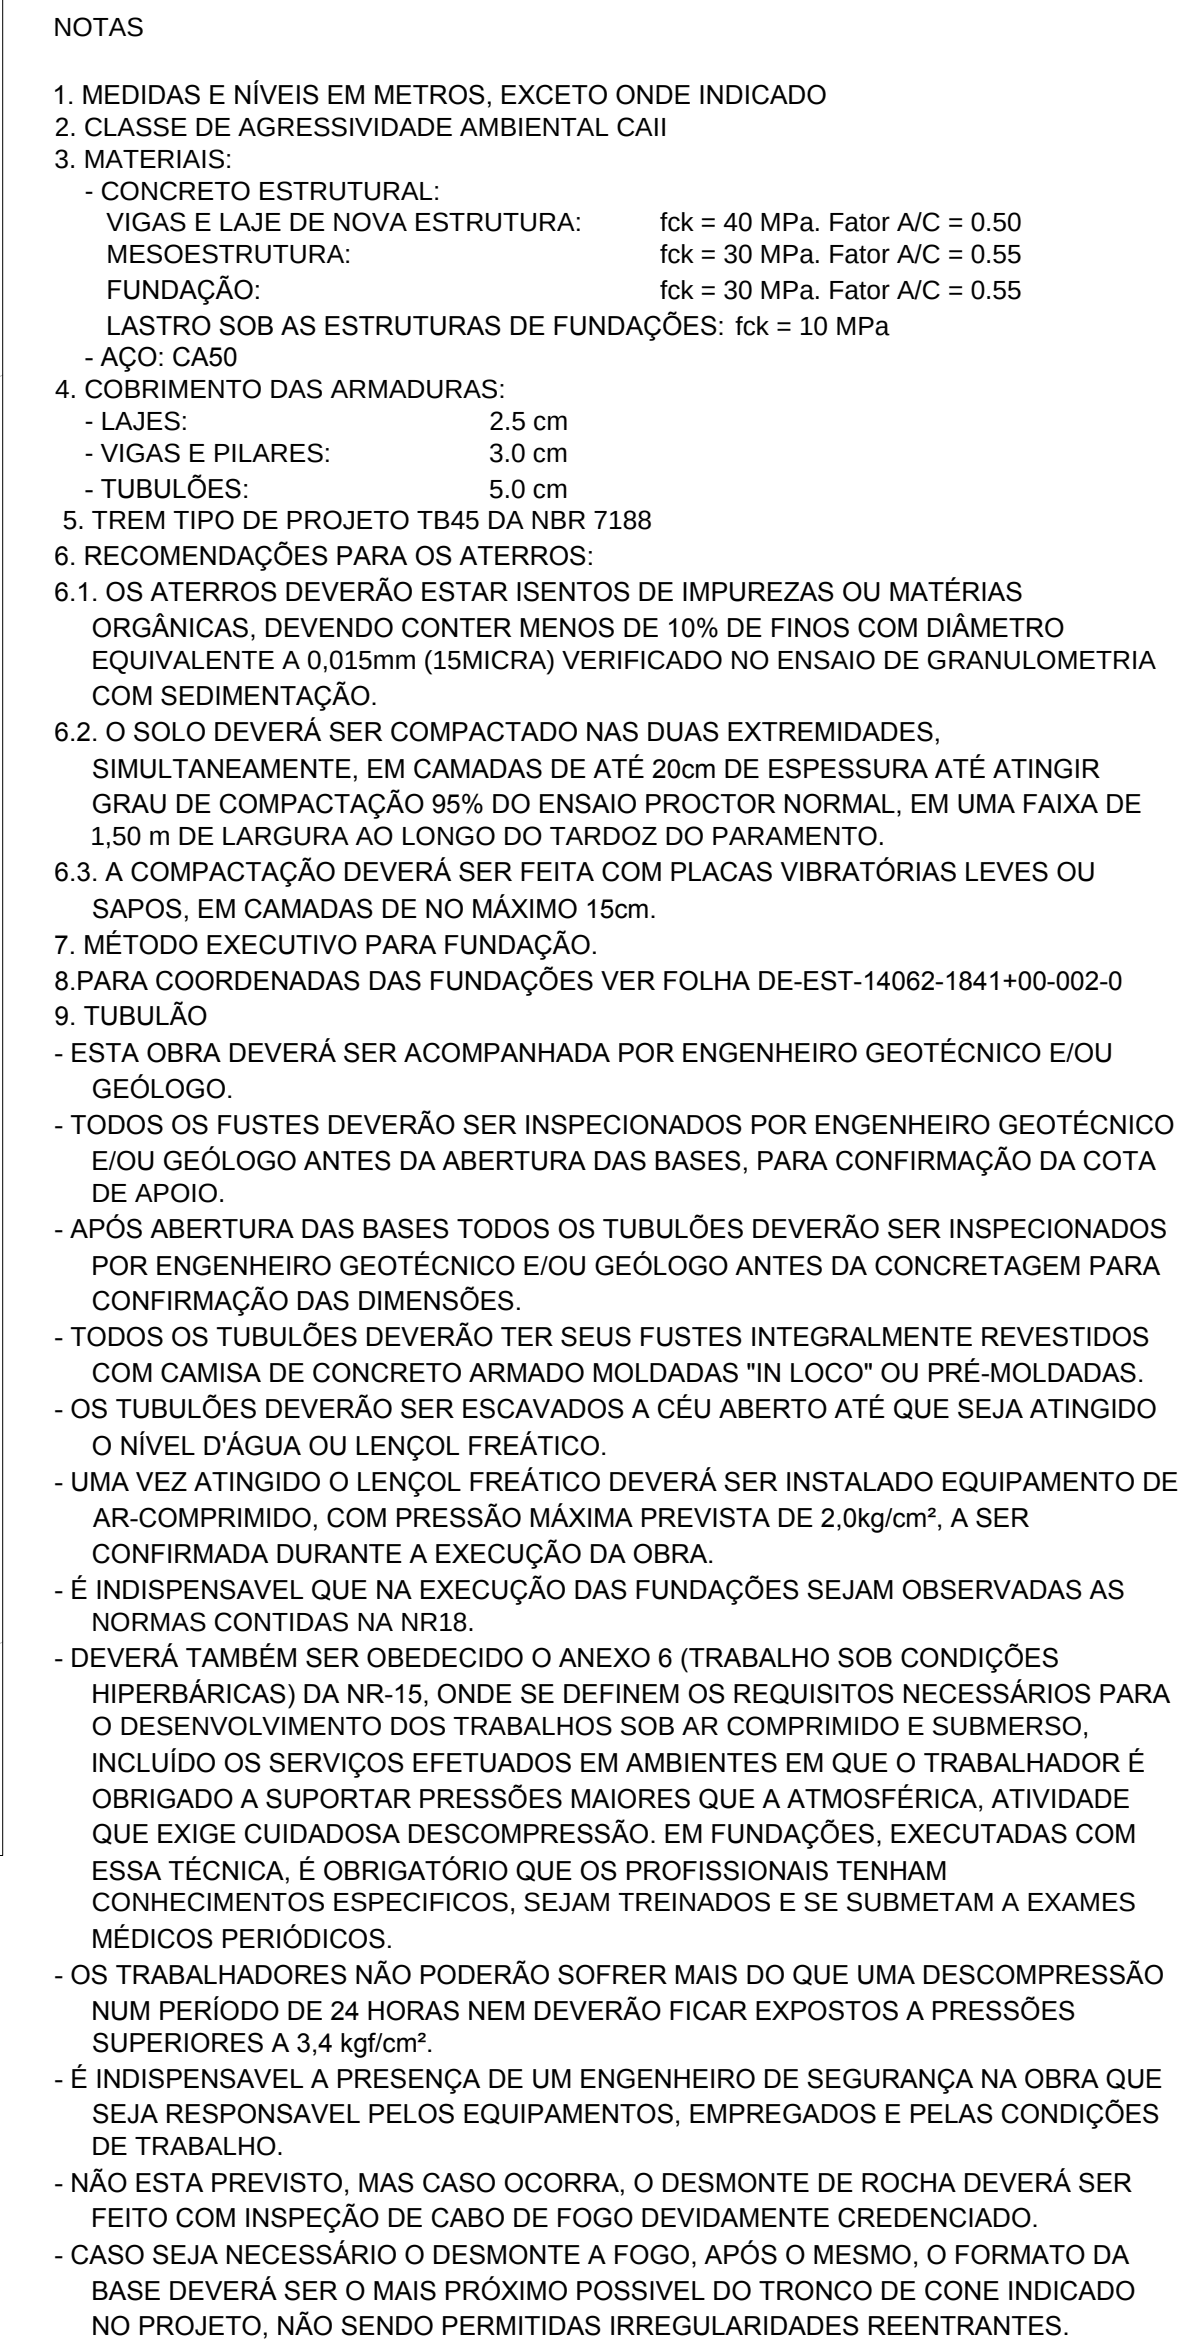

ESC.: 1:200

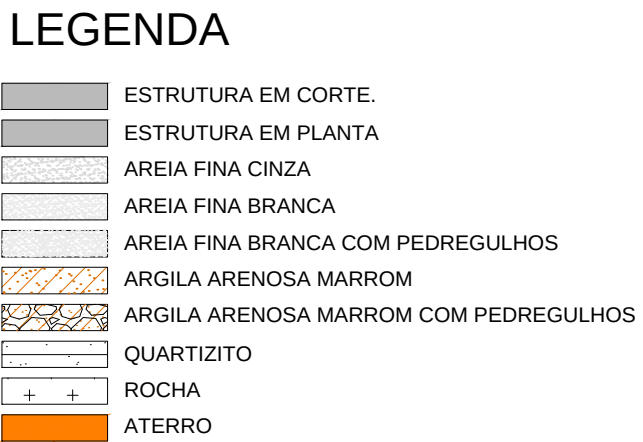

ESC.: 1:200

[illegible]