



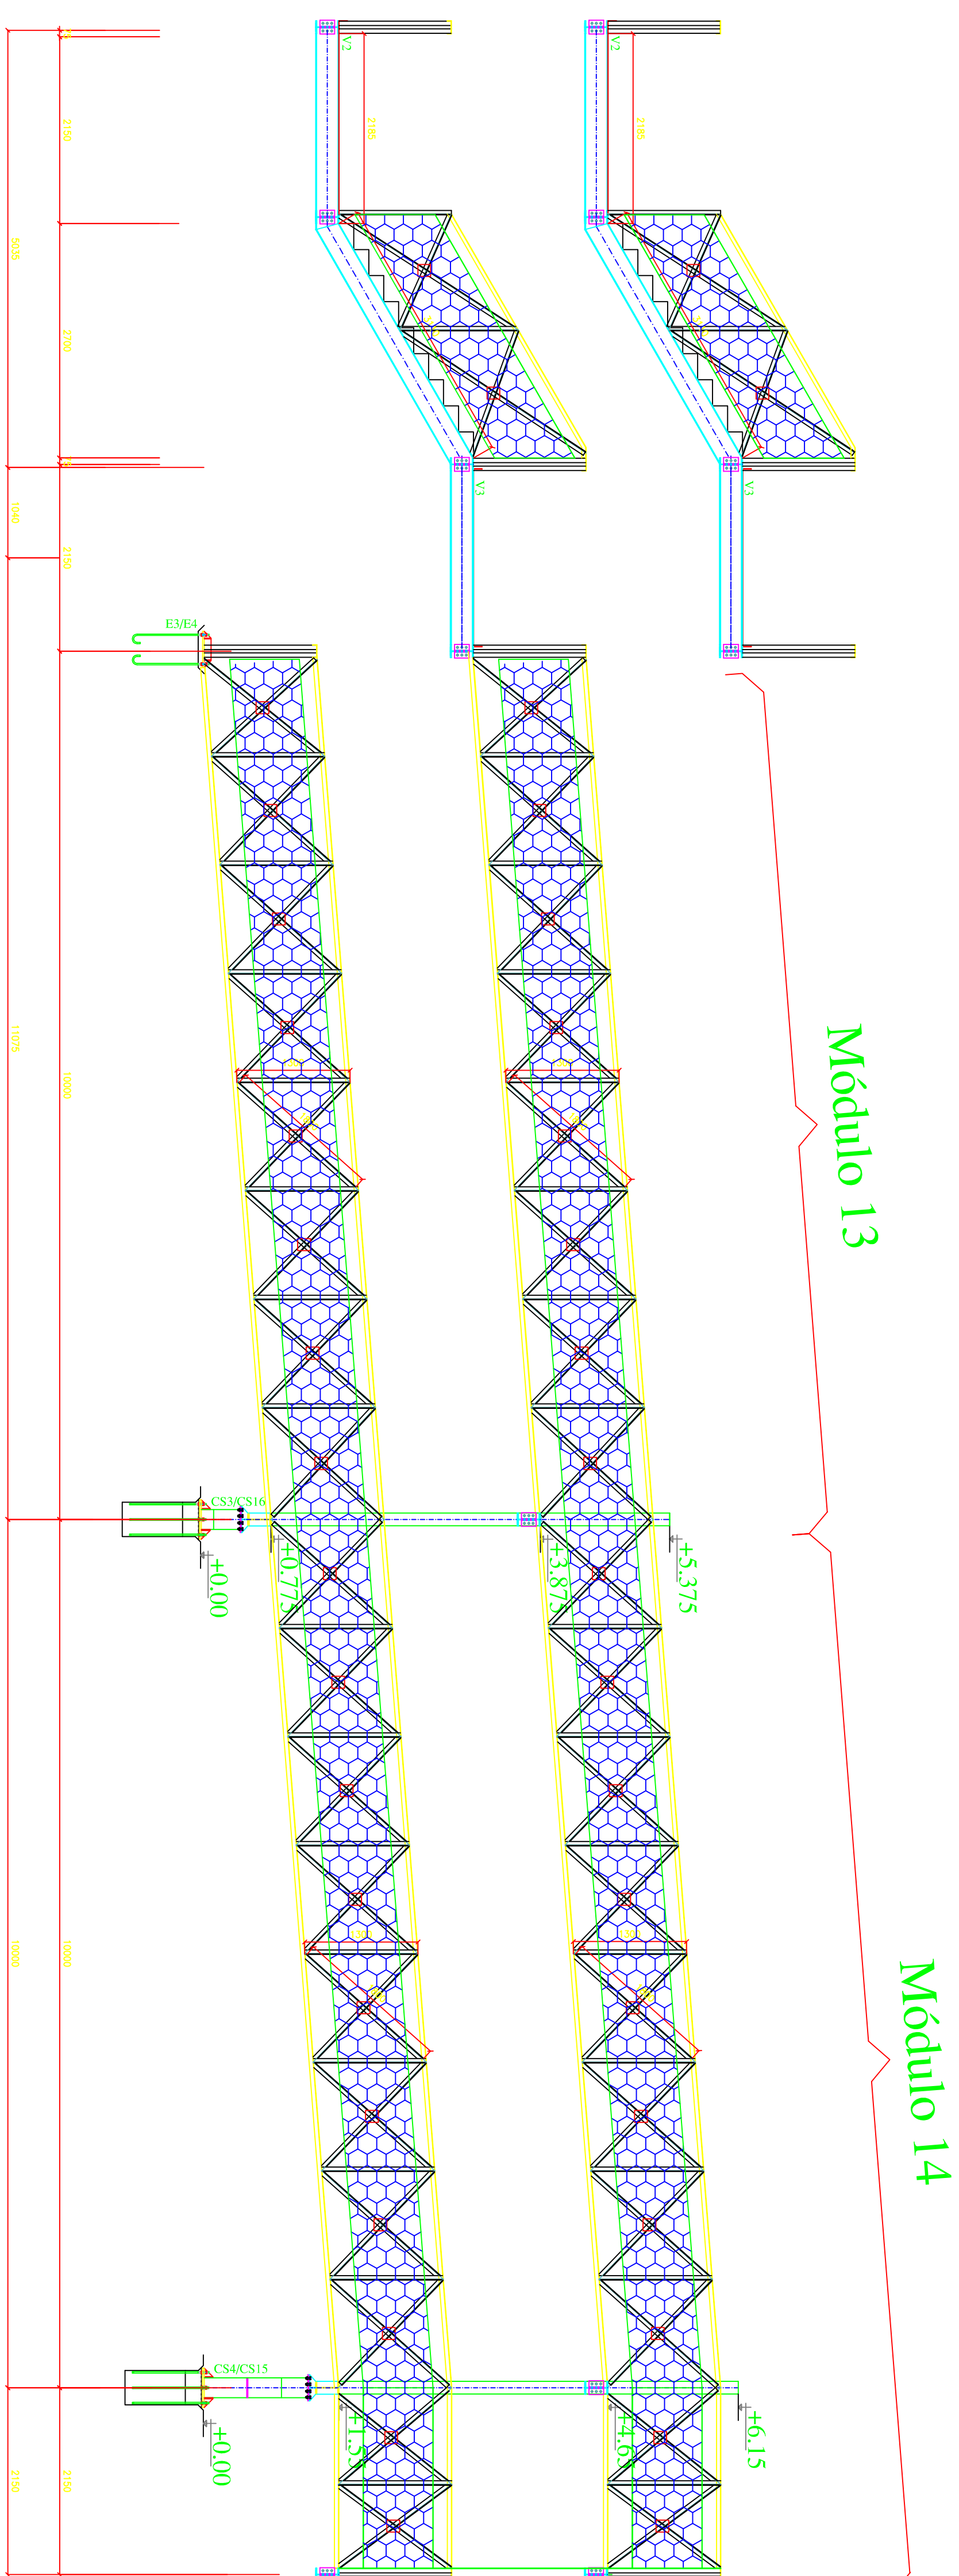

VISTA LONGITUDINAL FRONTAL DA TRELIÇA-EIXOS 2 a 8/B e K-ESC. 1:500

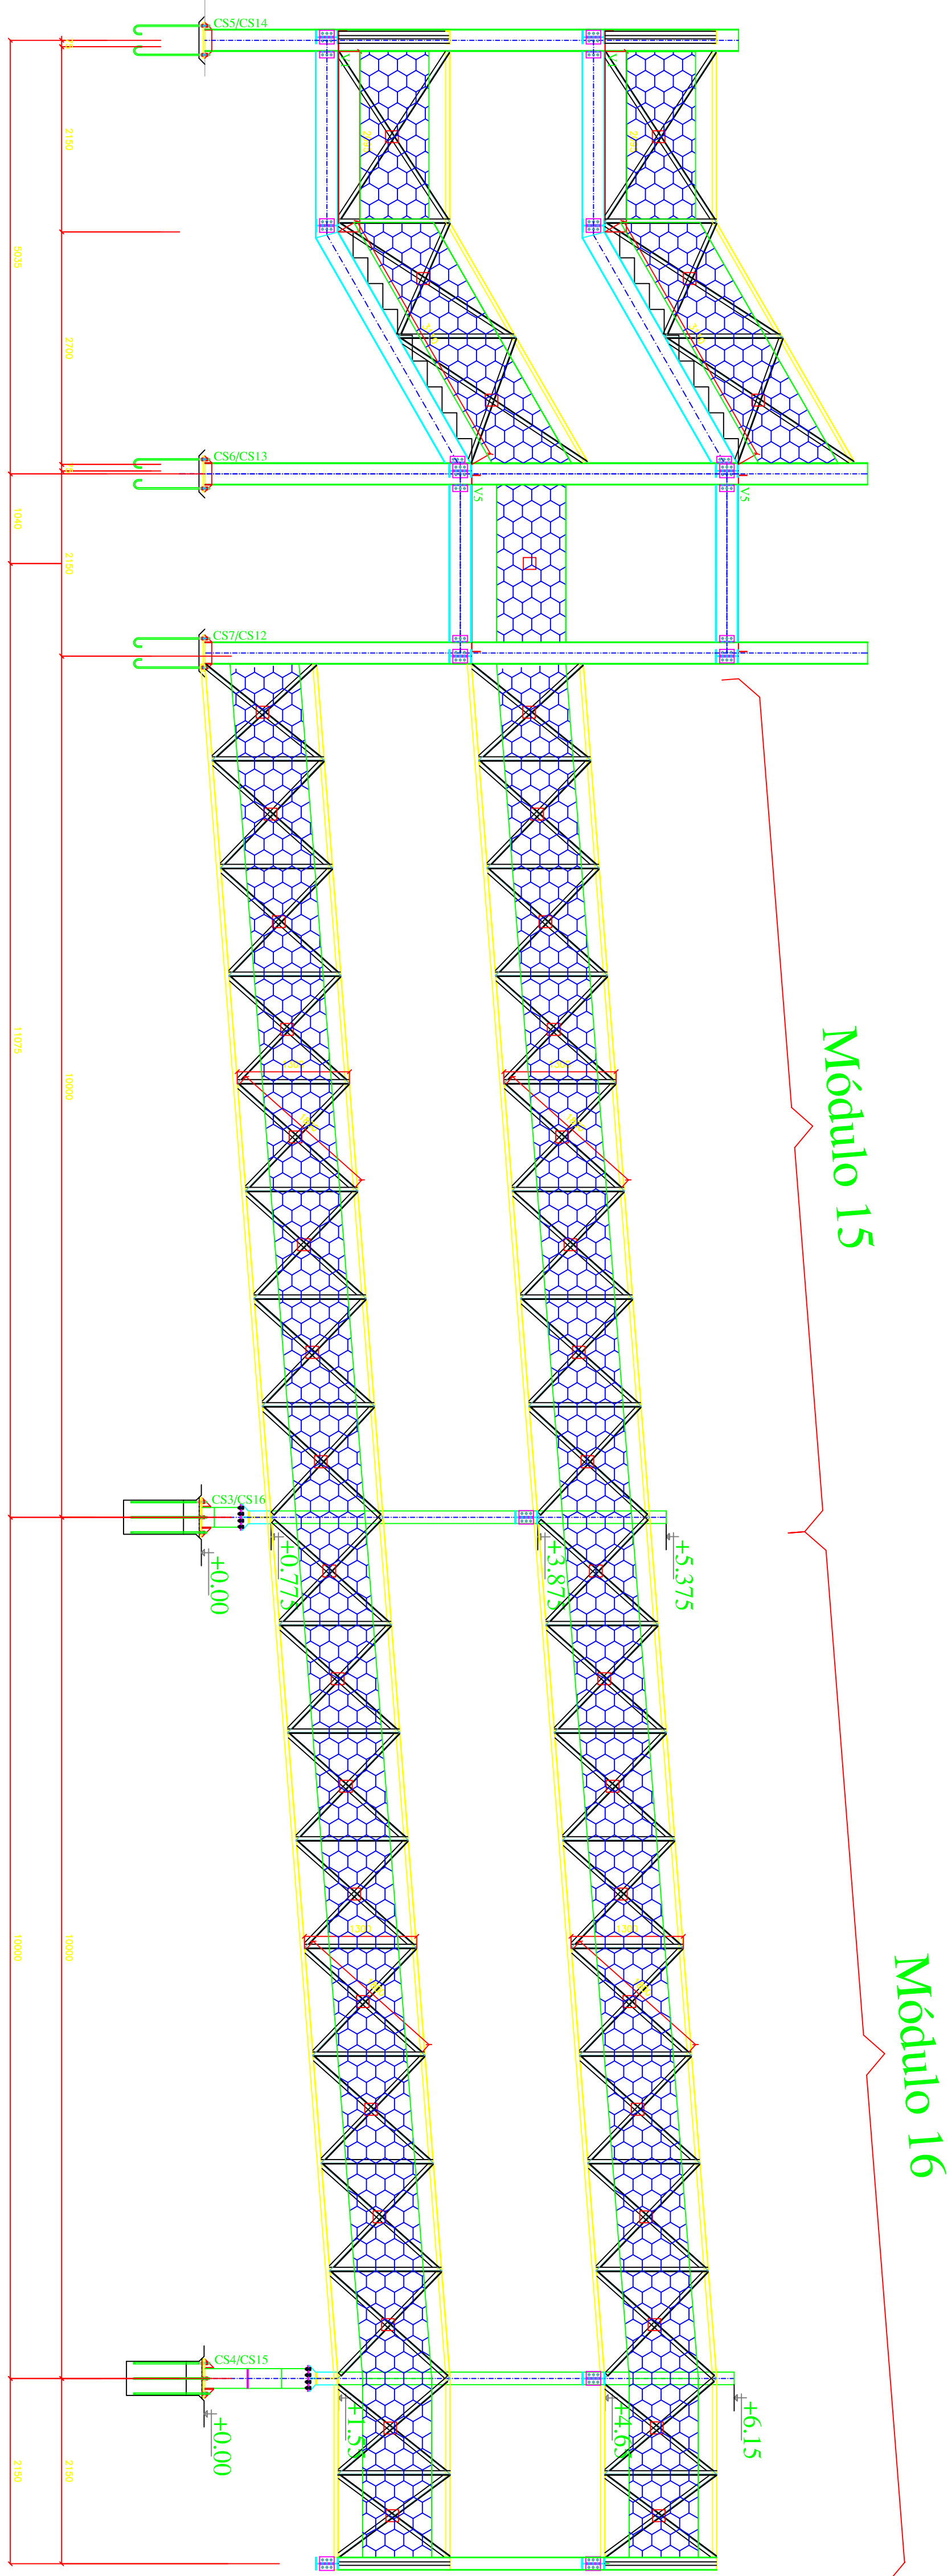

VISTA LONGITUDINAL FRONTAL DA TRELIÇA-EIXOS 2 a 8/D e J ESC. 1:50

[illegible][illegible][illegible]